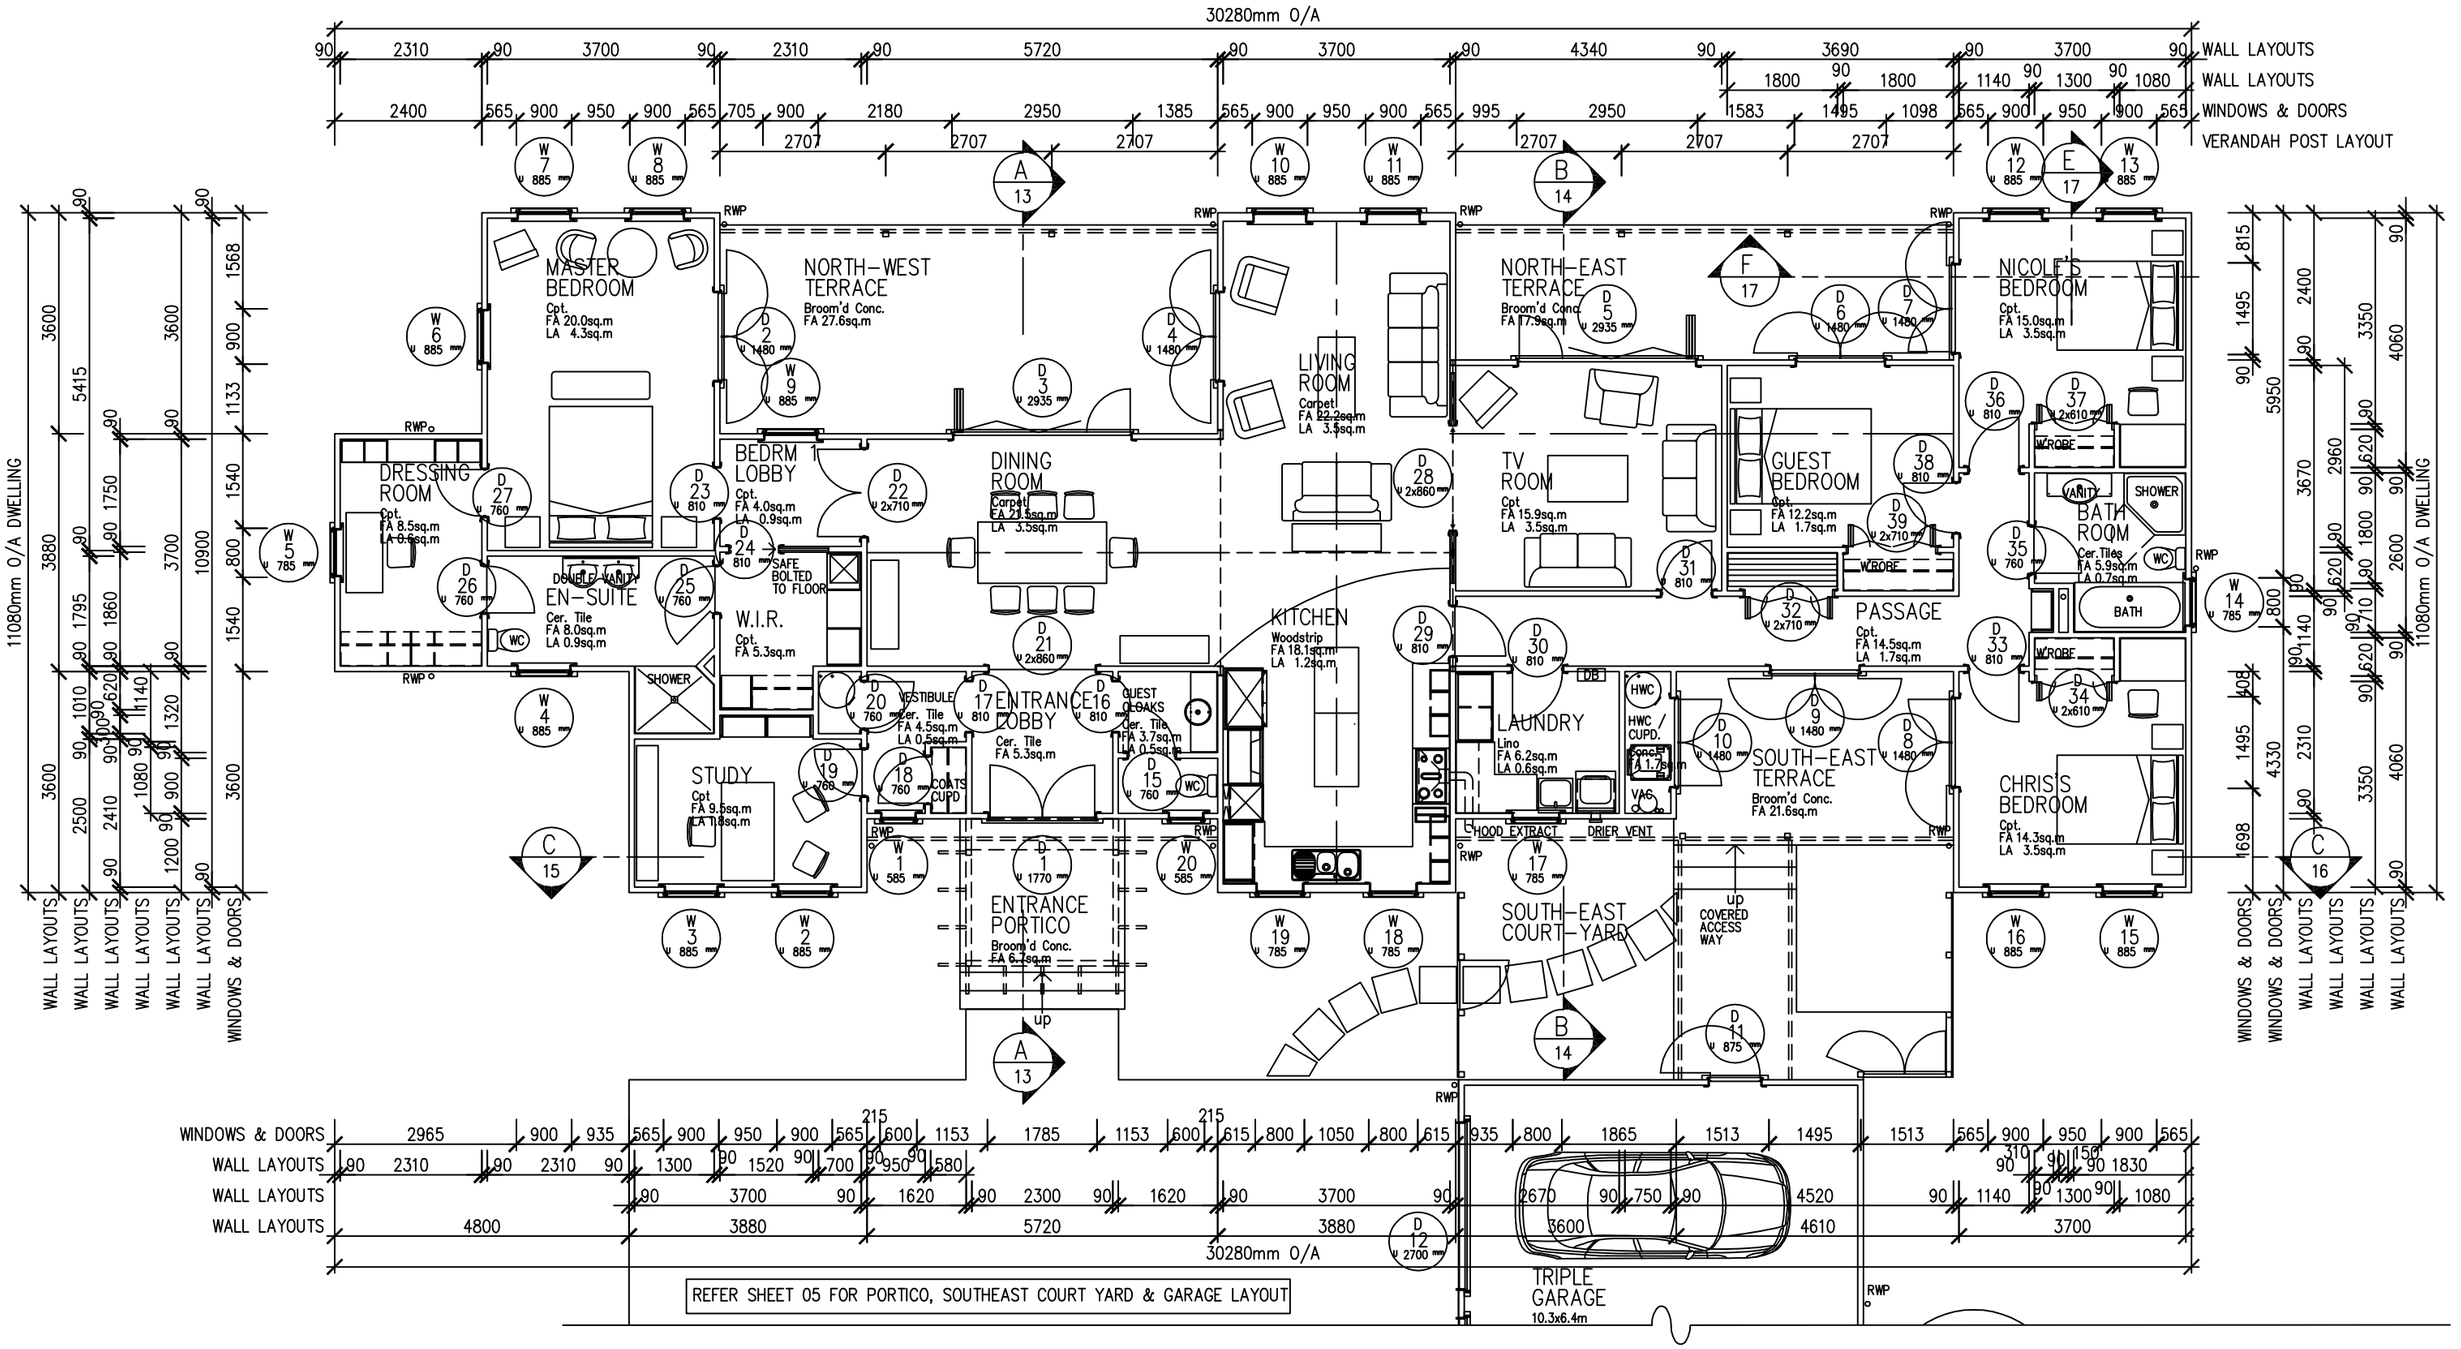


# PROPOSED DWELLING FLOOR LAYOUT PLAN

SCALE @ A3: 1:100

ALL DIMENSIONS & LEVELS ARE TO BE VERIFIED ON SITE BY CONTRACTOR AND/OR SUBCONTRACTORS BEFORE COMMENCING WORK AND/OR SHOP DWG'S. SHOP DRAWINGS MUST BE SUBMITTED TO OUR OFFICE FOR COMMENT PRIOR TO MANUFACTURE. FIGURED DIMENSIONS ARE TO BE FOLLOWED IN PREFERENCE TO SCALING. DISCREPANCIES BETWEEN DWG'S & SPECIFICATION TO BE POINTED OUT PRIOR TO COMMENCING WORK. COPYRIGHT RESERVED. MBRWM.Ltd'S DESIGNS, CALCULATIONS, CAD FILES, DRAWINGS & DOCUMENTS ARE SUBJECT TO COPYRIGHT. ANY ATTEMPT OR ACTUAL USE, ALTERATION, REPRODUCTION, WHOLLY OR IN PART, WITHOUT PRIOR WRITTEN CONSENT WILL RESULT IN COURT PROCEEDINGS.

Registered Master Builders MEMBER

| | | |
|---|---|---|
| A | FIRST ISSUE | 07.04.06 |
| B | PERMIT APPLICATION ISSUE. | 13.04.06 |
| C | FLOOR FINISHES, JOINERY REVISED. | 20.04.06 |
| D | STEEL PORTAL POST POSITIONS REVISED. | 29.06.06 |
| E | EN-SUITE VANITY REVISED. | 27.09.06 |
| F | SOUTH-EAST COURTYARD REVISED. | 06.11.06 |

HAVE YOU CHECKED THAT YOU ARE WORKING FROM THE LATEST REVISION OF THIS DRAWING?

MOSS BROTHERS DESIGNERS & BUILDERS

MOSS BROTHERS DESIGNERS & BUILDERS

PROPOSED DWELLING FLOOR LAYOUT PLAN

| | |
|---|---|
| MJJ | 09-08-2005 |
| MJJ | 06-03-2006 |
| JRM | 13-04-2006 |
| – | – |

1:50 | 1:100

P5011-1

M5011-04 -F