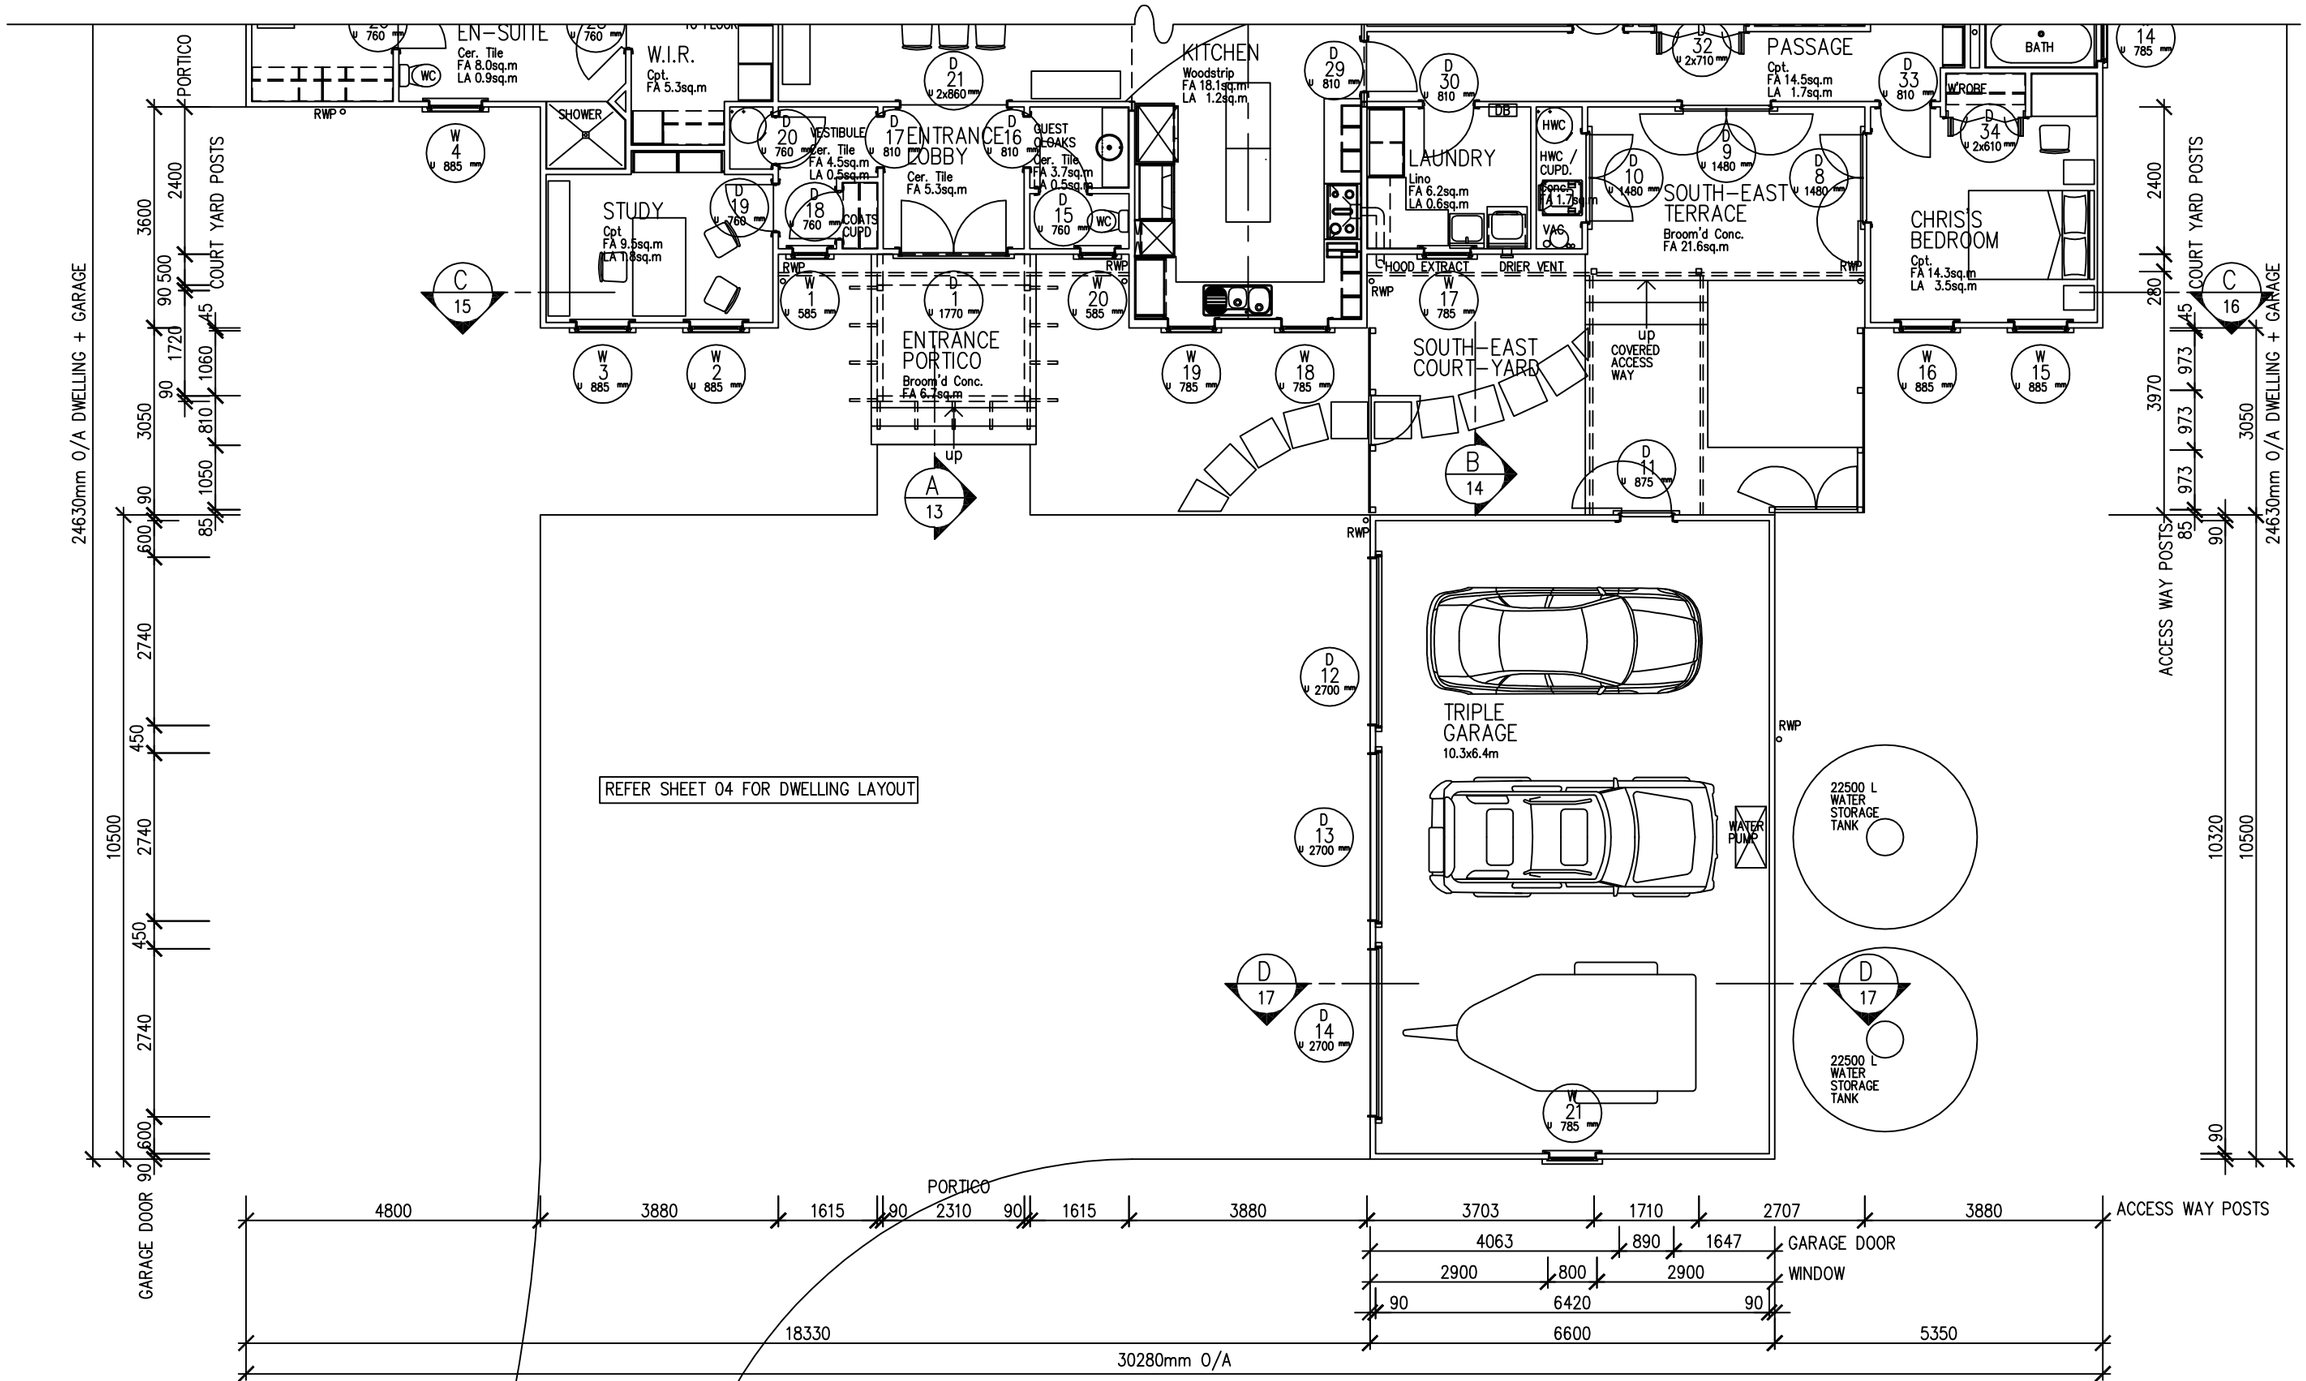

PROPOSED PART FLOOR & GARAGE LAYOUT PLAN

SCALE @ A3: 1:100

ALL DIMENSIONS & LEVELS ARE TO BE VERIFIED ON SITE BY CONTRACTOR AND/OR SUBCONTRACTORS BEFORE COMMENCING WORK AND/OR SHOP DWG'S. SHOP DRAWINGS MUST BE SUBMITTED TO OUR OFFICE FOR COMMENT PRIOR TO MANUFACTURE. FIGURED DIMENSIONS ARE TO BE FOLLOWED IN PREFERENCE TO SCALING. DISCREPANCIES BETWEEN DWG'S & SPECIFICATION TO BE POINTED OUT PRIOR TO COMMENCING WORK. COPYRIGHT RESERVED. MERWINLISE'S DESIGNS, CALCULATIONS, CAD FILES, DRAWINGS & DOCUMENTS ARE SUBJECT TO COPYRIGHT. ANY ATTEMPT OR ACTUAL USE, ALTERATION, REPRODUCTION, WHOLLY OR IN PART, WITHOUT PRIOR WRITTEN CONSENT WILL RESULT IN COURT PROCEEDINGS.

Registered Master Builders MEMBER

A	FIRST ISSUE	07.04.06
B	PERMIT APPLICATION ISSUE.	13.04.06
C	SOUTH-EAST COURTYARD REVISED.	06.11.06

HAVE YOU CHECKED THAT YOU ARE WORKING FROM THE LATEST REVISION OF THIS DRAWING?

MOSS BROTHERS DESIGNERS & BUILDERS

MOSS BROTHERS DESIGNERS & BUILDERS

PROPOSED PART FLOOR & GARAGE LAYOUT PLAN

	MJJ	09-08-2005
	MJJ	06-03-2006
	JRM	13-04-2006
	–	–

1:50 | 1:100

P5011-1

M5011-05 -C