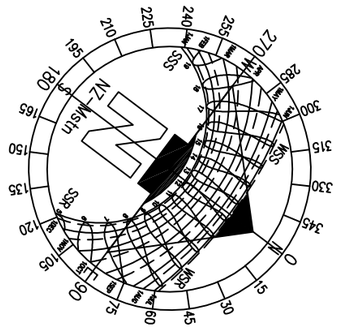

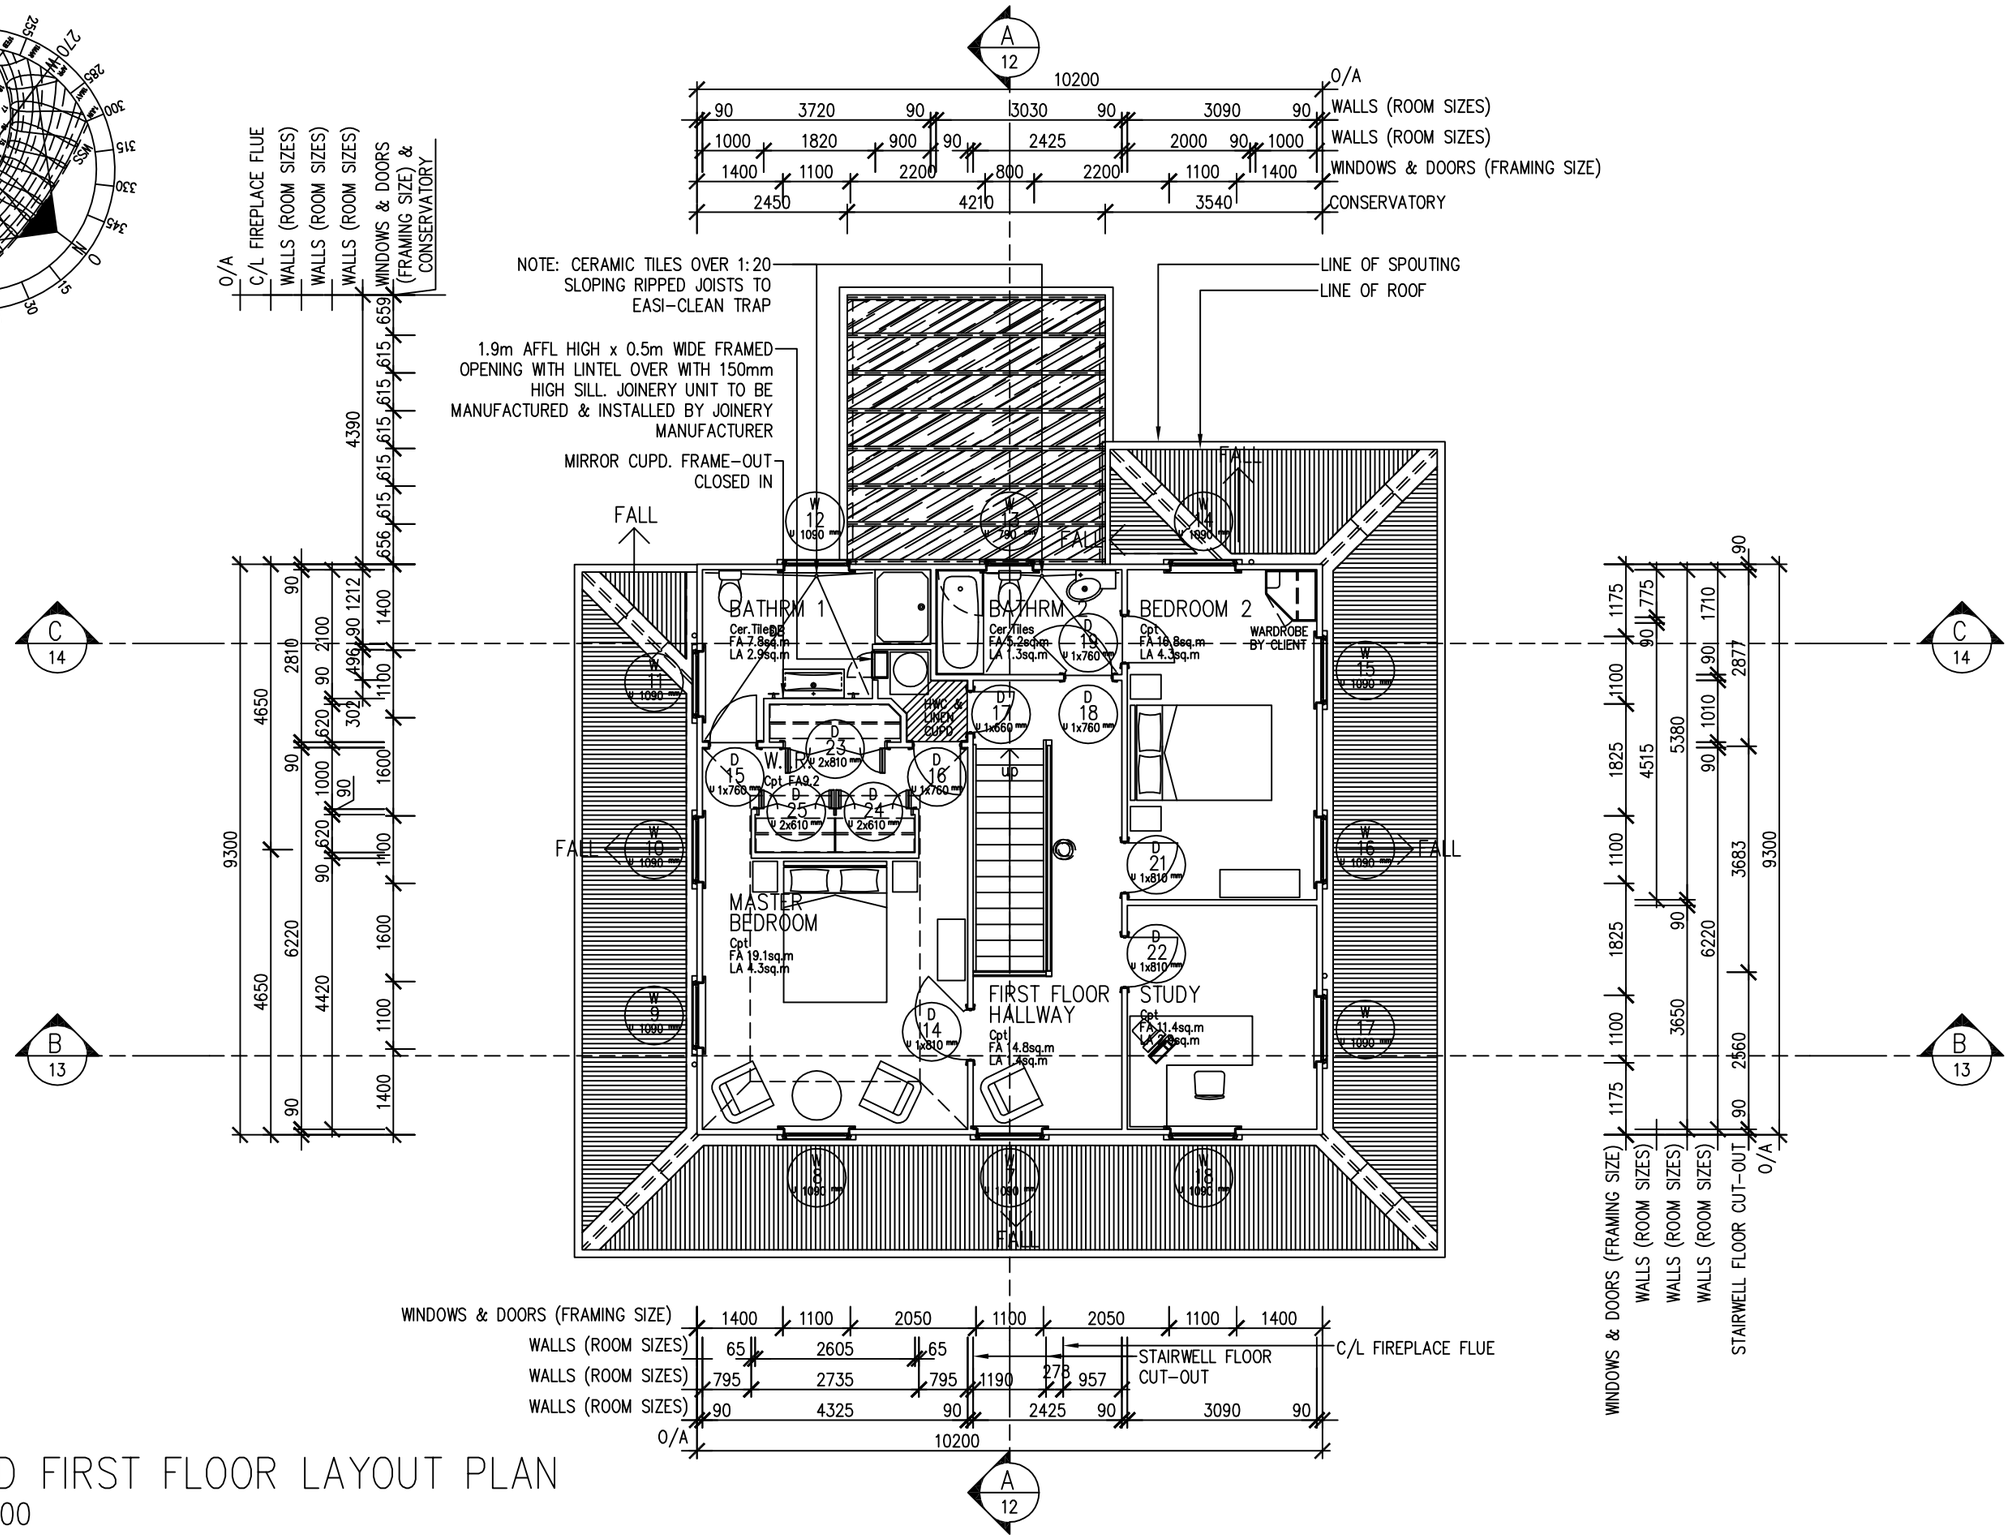

PROPOSED FIRST FLOOR LAYOUT PLAN

SCALE @ A3: 1:100

ALL DIMENSIONS & LEVELS ARE TO BE VERIFIED ON SITE BY CONTRACTOR AND/OR SUBCONTRACTORS BEFORE COMMENCING WORK AND/OR SHOP DWG'S. SHOP DRAWINGS MUST BE SUBMITTED TO OUR OFFICE FOR COMMENT PRIOR TO MANUFACTURE. FIGURED DIMENSIONS ARE TO BE FOLLOWED IN PREFERENCE TO SCALING. DISCREPANCIES BETWEEN DWG'S & SPECIFICATION TO BE POINTED OUT PRIOR TO COMMENCING WORK. COPYRIGHT RESERVED. MOSS BROTHERS LTD'S DESIGNS, CALCULATIONS, CAD FILES, DRAWINGS & DOCUMENTS ARE SUBJECT TO COPYRIGHT. ANY ATTEMPT OR ACTUAL USE, ALTERATION, REPRODUCTION, WHOLLY OR IN PART, WITHOUT PRIOR WRITTEN CONSENT WILL RESULT IN COURT PROCEEDINGS.

A	FIRST ISSUE.	22.12.04
B	REPOSITION WINDOWS	07.01.05
C	WALL FRAMING CHANGES TO BATHROOMS	14.04.05
D	MINOR CHANGE – BATHROOM 1	03.05.05

HAVE YOU CHECKED THAT YOU ARE WORKING FROM THE LATEST REVISION OF THIS DRAWING? IF IN DOUBT, ASK!

C:_MOSS_FILES\AUTOCAD FOLDER\CAD Library\Borders&Logo\MBL_logo.jpg

MOSS BROTHERS LIMITED

PROPOSED NEW DWELLING,

PROPOSED FIRST FLOOR LAYOUT PLAN

	MJJ	02-07-2004
	MJJ	22-12-2004
	JRM	23-12-2004
	–	–

1:50		1:100
P4004-1		

M4004-05 -D